IDEAL SHIELD

CORED ONE LINE STANDARD DROP IN GUARDRAIL

PART#: SGR–1–LENGTH–HEIGHT–CORED

ONE LINE STANDARD GUARDRAIL SIZE CHART		
STANDARD LENGTH (A)	STANDARD HEIGHT (B)	POST TO POST LENGTH (C)
4'-0"	14.75",27"	2'-0"
6'-0"	14.75",27"	3'-0"
8'-0"	14.75",27"	4'-0"
10'-0"	14.75",27"	5'-0"
12'-0"	14.75",27"	6'-0"
CUSTOM	CUSTOM - LOWER THAN 27"	(C)=(A)/2

TOP VIEW

INSTALLATION

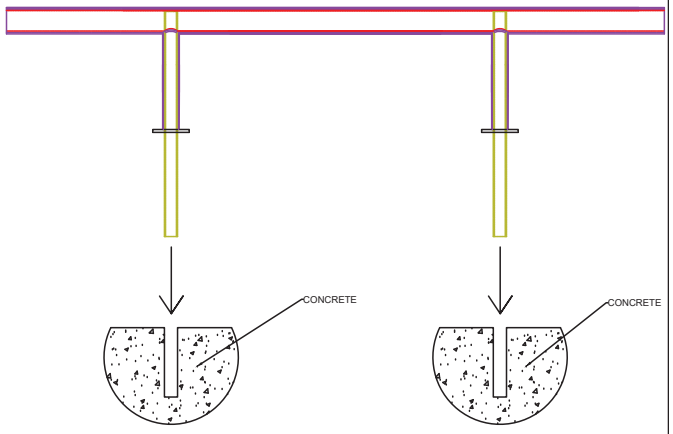

EASY INSTALLATION:
FOR INSTALLATION CORE 6"-8" INTO CONCRETE(TYPICALLY DEPTH OF CONCRETE) WITH
2 7/8" DRILL BIT AND DROP IN PRODUCT

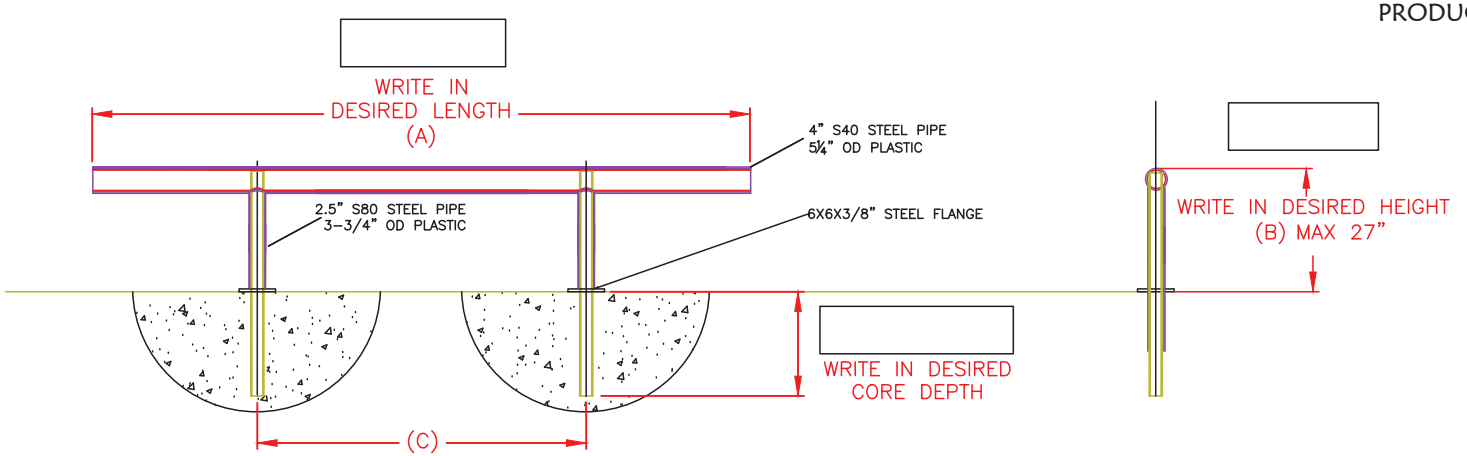

FRONT VIEW

SIDE VIEW

SPECIAL INSTRUCTIONS:

qty.

THIS DRAWING AND ALL THE INFORMATION THEREON IS THE PROPERTY OF THE IDEAL SHIELD, IS CONFIDENTIAL AND MUST NOT BE MADE PUBLIC, NOR COPIED, NOR USED, TO THE DISADVANTAGE OF SAID IDEAL SHIELD AND IS SUBJECT TO RETURN ON DEMAND.

COPYRIGHT 2003
IDEAL SHIELD ®

NO.	REVISIONS	DATE	APPROVED

idealSHIELD
2525 Clark St.
Detroit, MI 48209

PROJECT	CUSTOMER	DESCRIPTION
		IDEAL SHIELD STANDARD GUARDRAIL DROP IN CORED

DRAWN BY:	APPROVED BY:	DATE:
DP		
PROJECT NO.: -		SCALE:
FINISH:		DRAWING NO.:
MATERIAL: STEEL & HDPE PLASTIC		SHEET: 1 OF 1