IDEAL SHIELD
CORED ONE LINE DROP IN HEAVY GUARDRAIL
PART#: HGR–1–LENGTH–HEIGHT–CORED

ONE LINE HEAVY GUARDRAIL SIZE CHART		
STANDARD LENGTH (A)	STANDARD HEIGHT (B)	POST TO POST LENGTH (C)
4'-0"	14.75", 27"	2'-0"
6'-0"	14.75", 27"	3'-0"
8'-0"	14.75", 27"	4'-0"
10'-0"	14.75", 27"	5'-0"
12'-0"	14.75", 27"	6'-0"
CUSTOM	CUSTOM - LOWER THAN 27"	(C)=(A)/2

TOP VIEW

INSTALLATION

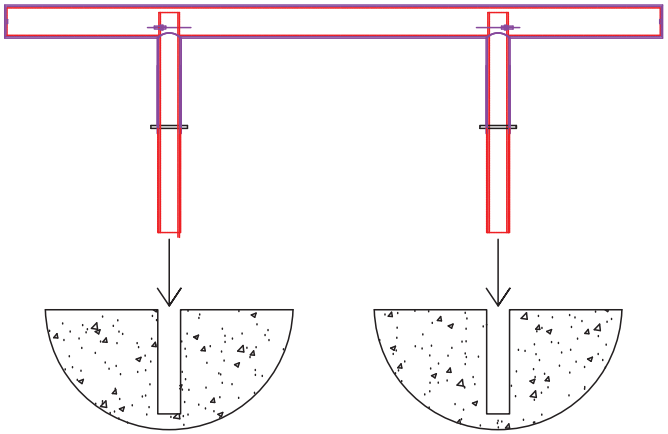

EASY INSTALLATION:
FOR INSTALLATION CORE 6"-8" INTO CONCRETE(TYPICALLY DEPTH OF CONCRETE) WITH 5 $\frac{1}{8}$" DRILL BIT AND DROP IN PRODUCT.

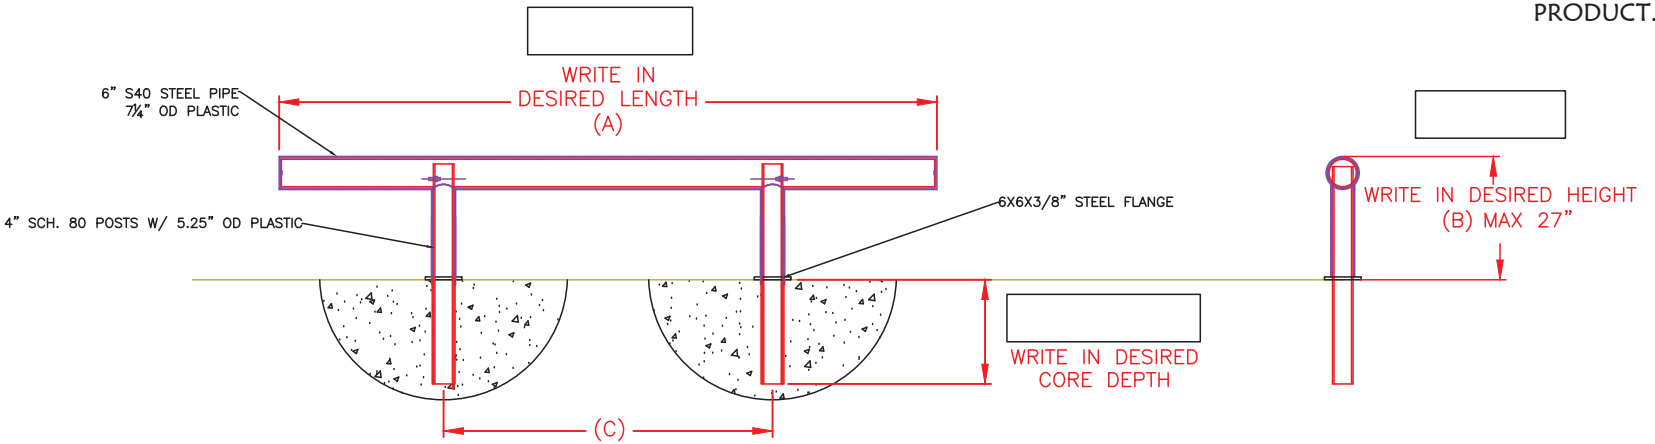

FRONT VIEW

SIDE VIEW

SPECIAL INSTRUCTIONS:
[ ] qty.

THIS DRAWING AND ALL THE INFORMATION THEREON IS THE PROPERTY OF THE IDEAL SHIELD, IS CONFIDENTIAL AND MUST NOT BE MADE PUBLIC, NOR COPIED, NOR USED, TO THE DISADVANTAGE OF SAID IDEAL SHIELD AND IS SUBJECT TO RETURN ON DEMAND.

COPYRIGHT 2003
IDEAL SHIELD ®

NO.	REVISIONS	DATE	APPROVED

MANUFACTURER OF IDEAL SHIELD® PROTECTIVE GUARD RAIL SYSTEMS
idealSHIELD®
2525 Clark St.
Detroit, MI 48209

PROJECT	CUSTOMER	DESCRIPTION
		IDEAL SHIELD HEAVY GUARDRAIL DROP IN CORED

DRAWN BY:	APPROVED BY:	DATE:
DP		
PROJECT NO.: -		SCALE:
FINISH:		DRAWING NO.:
MATERIAL: STEEL & HDPE PLASTIC		SHEET: 1 OF 1